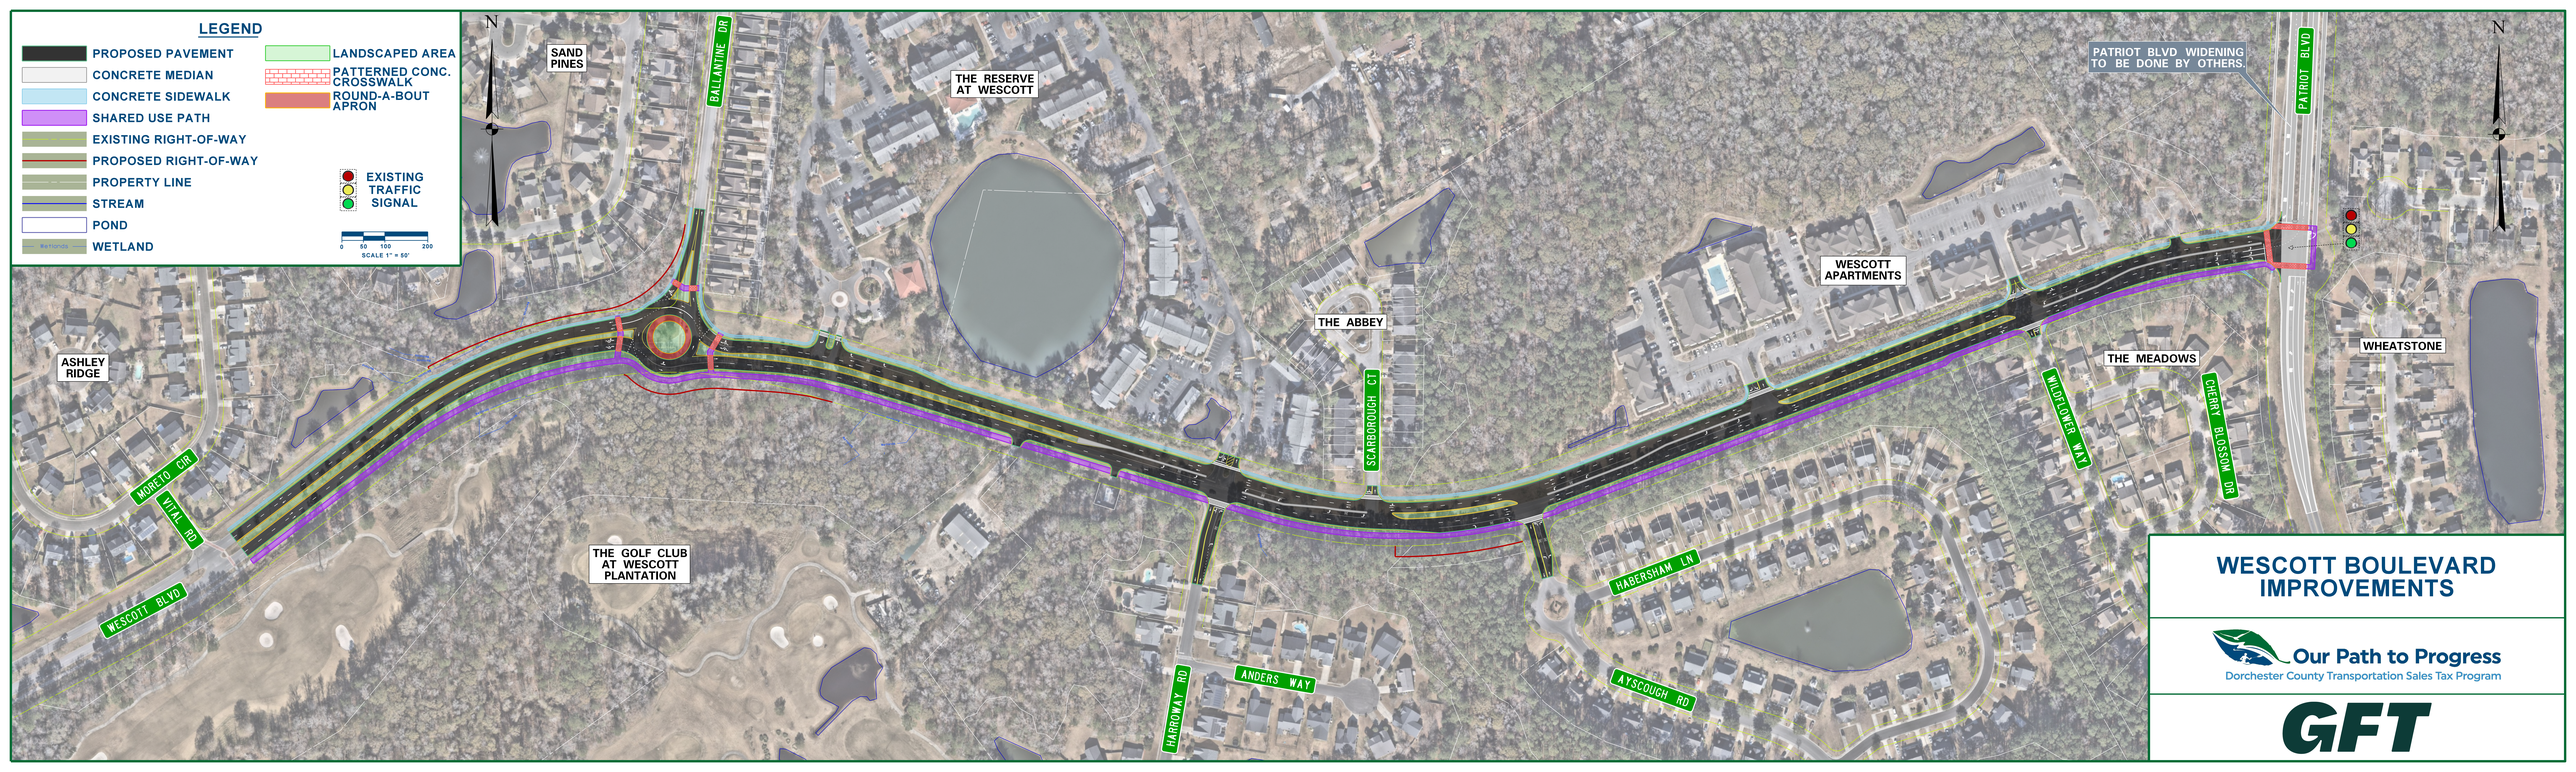
LEGEND
PROPOSED PAVEMENT
CONCRETE MEDIAN
CONCRETE SIDEWALK
SHARED USE PATH
EXISTING RIGHT-OF-WAY
PROPOSED RIGHT-OF-WAY
PROPERTY LINE
STREAM
POND
WETLAND
LANDSCAPED AREA
PATTERNED CONC. CROSSWALK
ROUND-A-BOUT APRON
EXISTING TRAFFIC SIGNAL
0 50 100 200
SCALE 1" = 50'
N
SAND PINES
BALLANTINE DR
THE RESERVE AT WESCOTT
PATRIOT BLVD WIDENING TO BE DONE BY OTHERS.
PATRIOT BLVD
WESCOTT APARTMENTS
THE ABBEY
SCARBOROUGH CT
WHEATSTONE
THE MEADOWS
WILDFLOWER WAY
CHERRY BLOSSOM DR
ASHLEY RIDGE
MORETO CIR
VITAL RD
WESCOTT BLVD
THE GOLF CLUB AT WESCOTT PLANTATION
HARROWAY RD
ANDERS WAY
HABERSHAM LN
AYSCOUGH RD
WESCOTT BOULEVARD IMPROVEMENTS
Our Path to Progress
Dorchester County Transportation Sales Tax Program
GFT