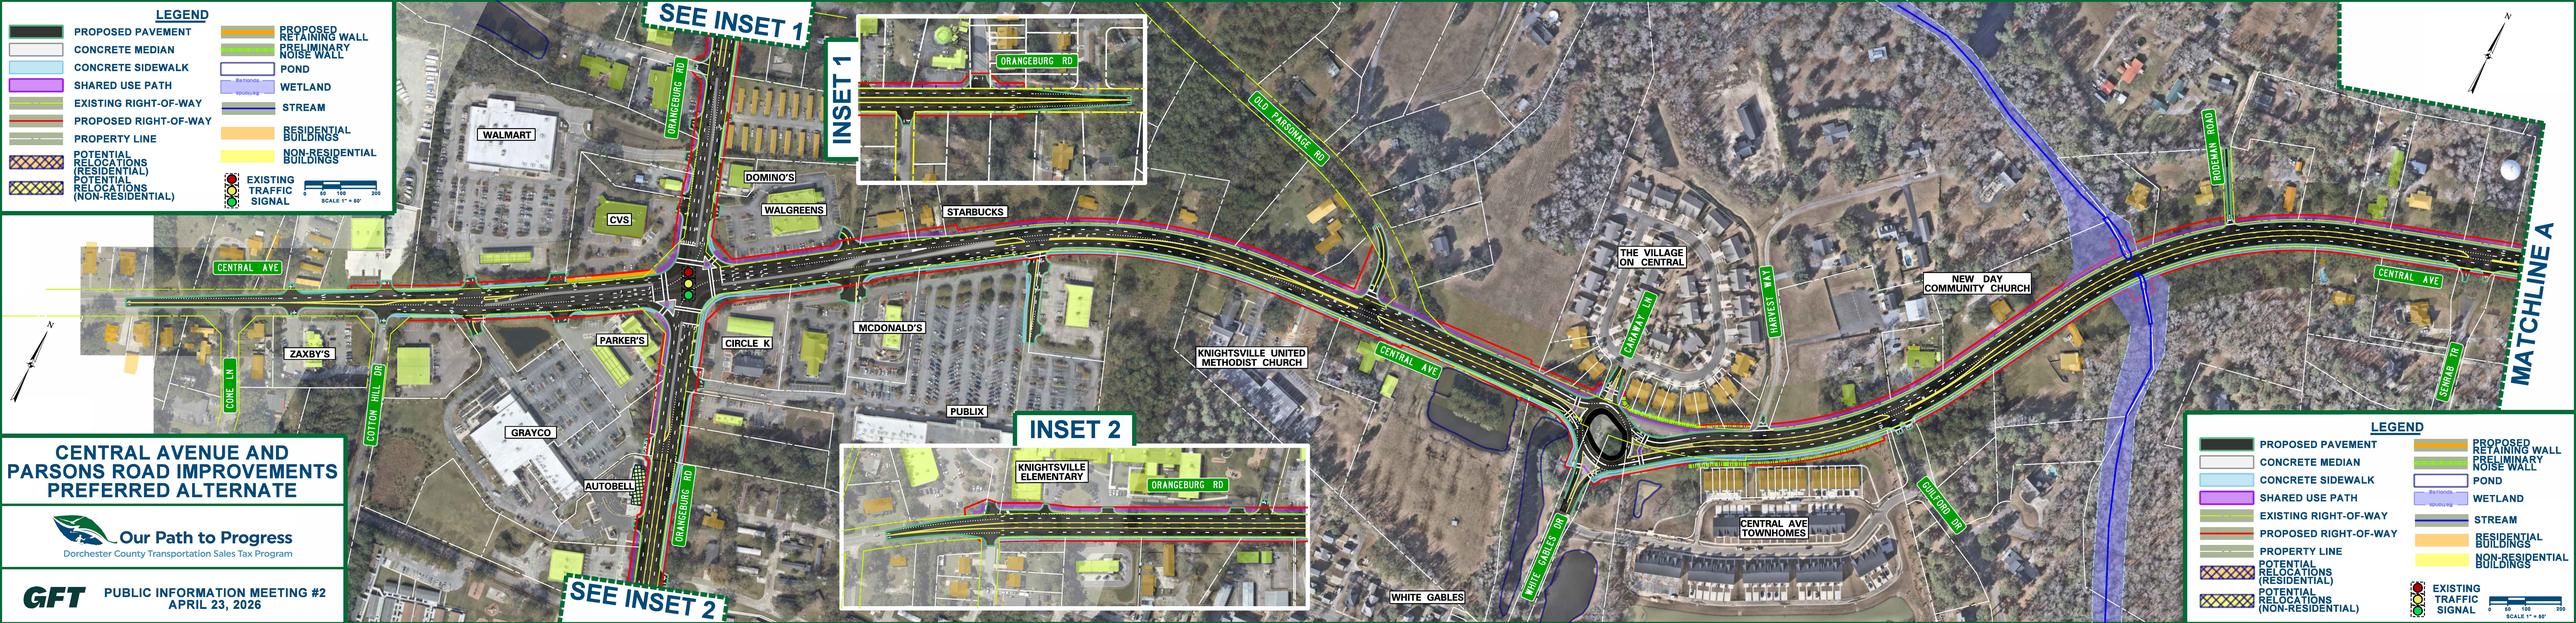
LEGEND
PROPOSED PAVEMENT
CONCRETE MEDIAN
CONCRETE SIDEWALK
SHARED USE PATH
EXISTING RIGHT-OF-WAY
PROPOSED RIGHT-OF-WAY
PROPERTY LINE
POTENTIAL RELOCATIONS (RESIDENTIAL)
POTENTIAL RELOCATIONS (NON-RESIDENTIAL)
PROPOSED RETAINING WALL
PRELIMINARY NOISE WALL
POND
WETLAND
STREAM
RESIDENTIAL BUILDINGS
NON-RESIDENTIAL BUILDINGS
EXISTING TRAFFIC SIGNAL
SCALE 1" = 50'
SEE INSET 1
INSET 1
ORANGEBURG RD
SEE INSET 2
INSET 2
KNIGHTSVILLE ELEMENTARY
WALMART
CVS
DOMINO'S
WALGREENS
STARBUCKS
MCDONALD'S
CIRCLE K
PARKER'S
ZAXBY'S
GRAYCO
AUTOBELL
PUBLIX
KNIGHTSVILLE UNITED METHODIST CHURCH
THE VILLAGE ON CENTRAL
NEW DAY COMMUNITY CHURCH
CENTRAL AVE TOWNHOMES
WHITE GABLES
CENTRAL AVE
OLD PARSONAGE RD
CONE LN
COTTON HILL DR
CARNWAY LN
HARVEST WAY
WHITE GABLES DR
GUILFORD DR
PARSONS RD
SEWRAH TR
MATCHLINE A
CENTRAL AVENUE AND PARSONS ROAD IMPROVEMENTS PREFERRED ALTERNATE
Our Path to Progress
Dorchester County Transportation Sales Tax Program
GFT
PUBLIC INFORMATION MEETING #2
APRIL 23, 2026