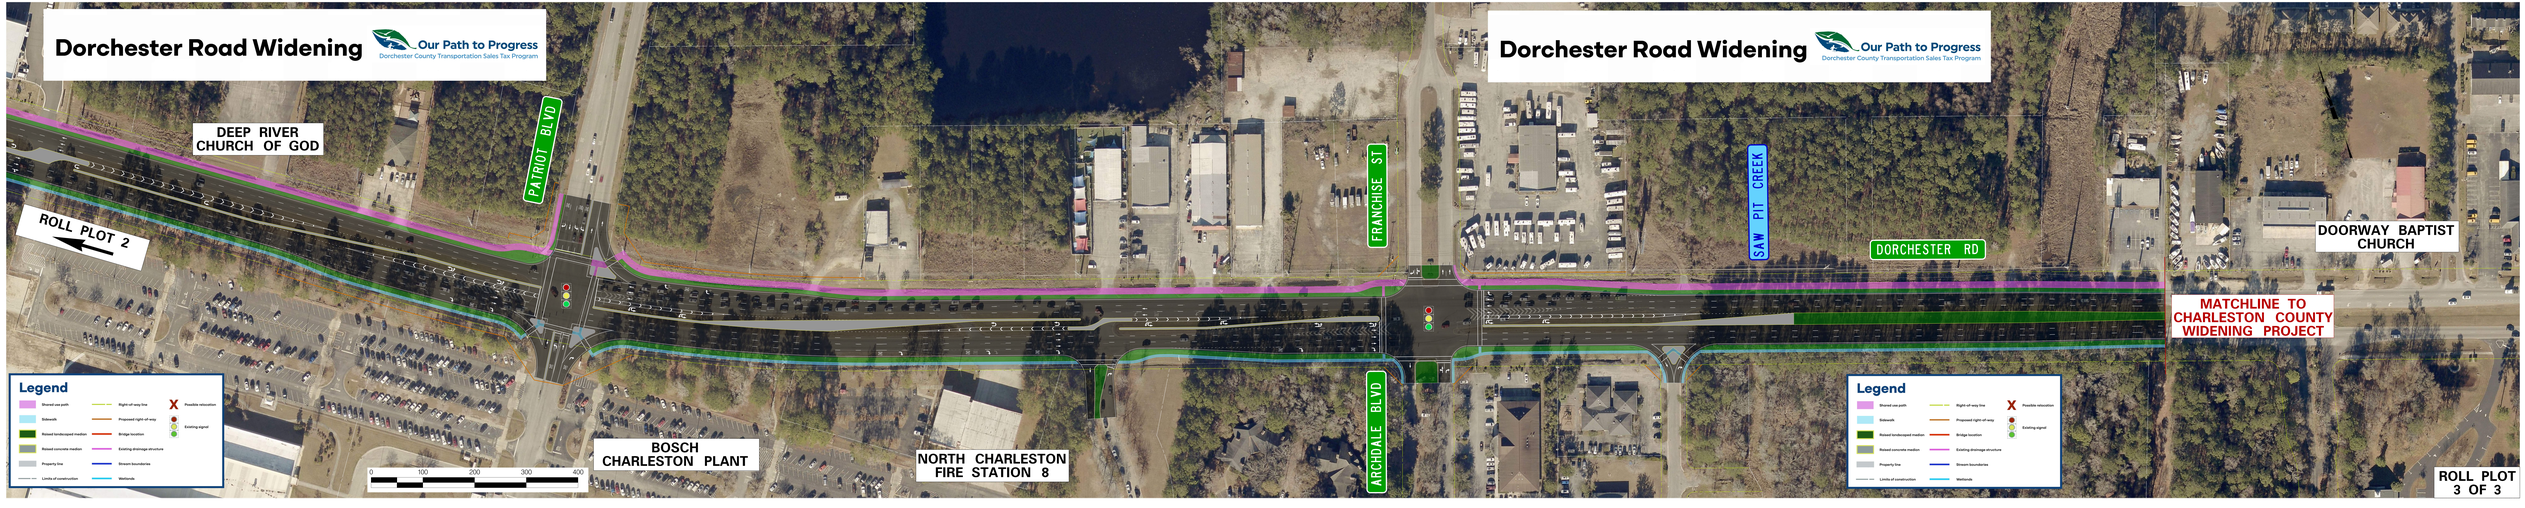
Dorchester Road Widening
Our Path to Progress
Dorchester County Transportation Sales Tax Program
DEEP RIVER CHURCH OF GOD
PATRIOT BLVD
ROLL PLOT 2
FRANCHISE ST
SAW PIT CREEK
DORCHESTER RD
DOORWAY BAPTIST CHURCH
MATCHLINE TO CHARLESTON COUNTY WIDENING PROJECT
BOSCH CHARLESTON PLANT
NORTH CHARLESTON FIRE STATION 8
ARCHDALE BLVD
ROLL PLOT 3 OF 3
Legend
Shared use path
Sidewalk
Raised landscaped median
Raised concrete median
Property line
Limits of construction
Right-of-way line
Proposed right-of-way
Bridge location
Existing drainage structure
Stream boundaries
Wetlands
Possible relocation
Existing signal
0
100
200
300
400