

Website Development & Web Accessibility


Advertisement of Accessible Plans & Specifications

Per Title II of the Americans with Disabilities Act (ADA), the Web and Mobile Application Accessibility Rule requires that content on an external-facing Dorchester County website be accessible by April 26, 2027.


As this relates to advertising accessible construction plans, given the diverse information conveyed even in the most basic plan set, it is not currently technologically feasible to make items like a plan sheet accessible. To assist those needing accommodation for elements of an advertisement package, such as plan sheets, contact Transportation@dorchestercountysc.gov.

Inquiries sent to this address will first be directed to the project support personnel responsible for project advertisements, who will then refer inquiries to the project manager when necessary. All specifications-related questions or additional questions and request can also be directed to Transportation@dorchestercountysc.gov.



Reasonable efforts have been made to make all existing project materials accessible, where feasible. As of April 26, 2026, Dorchester County has made efforts to remediate existing documents across the Transportation Sales Tax Website to meet WCAG 2.1 Level AA standards.

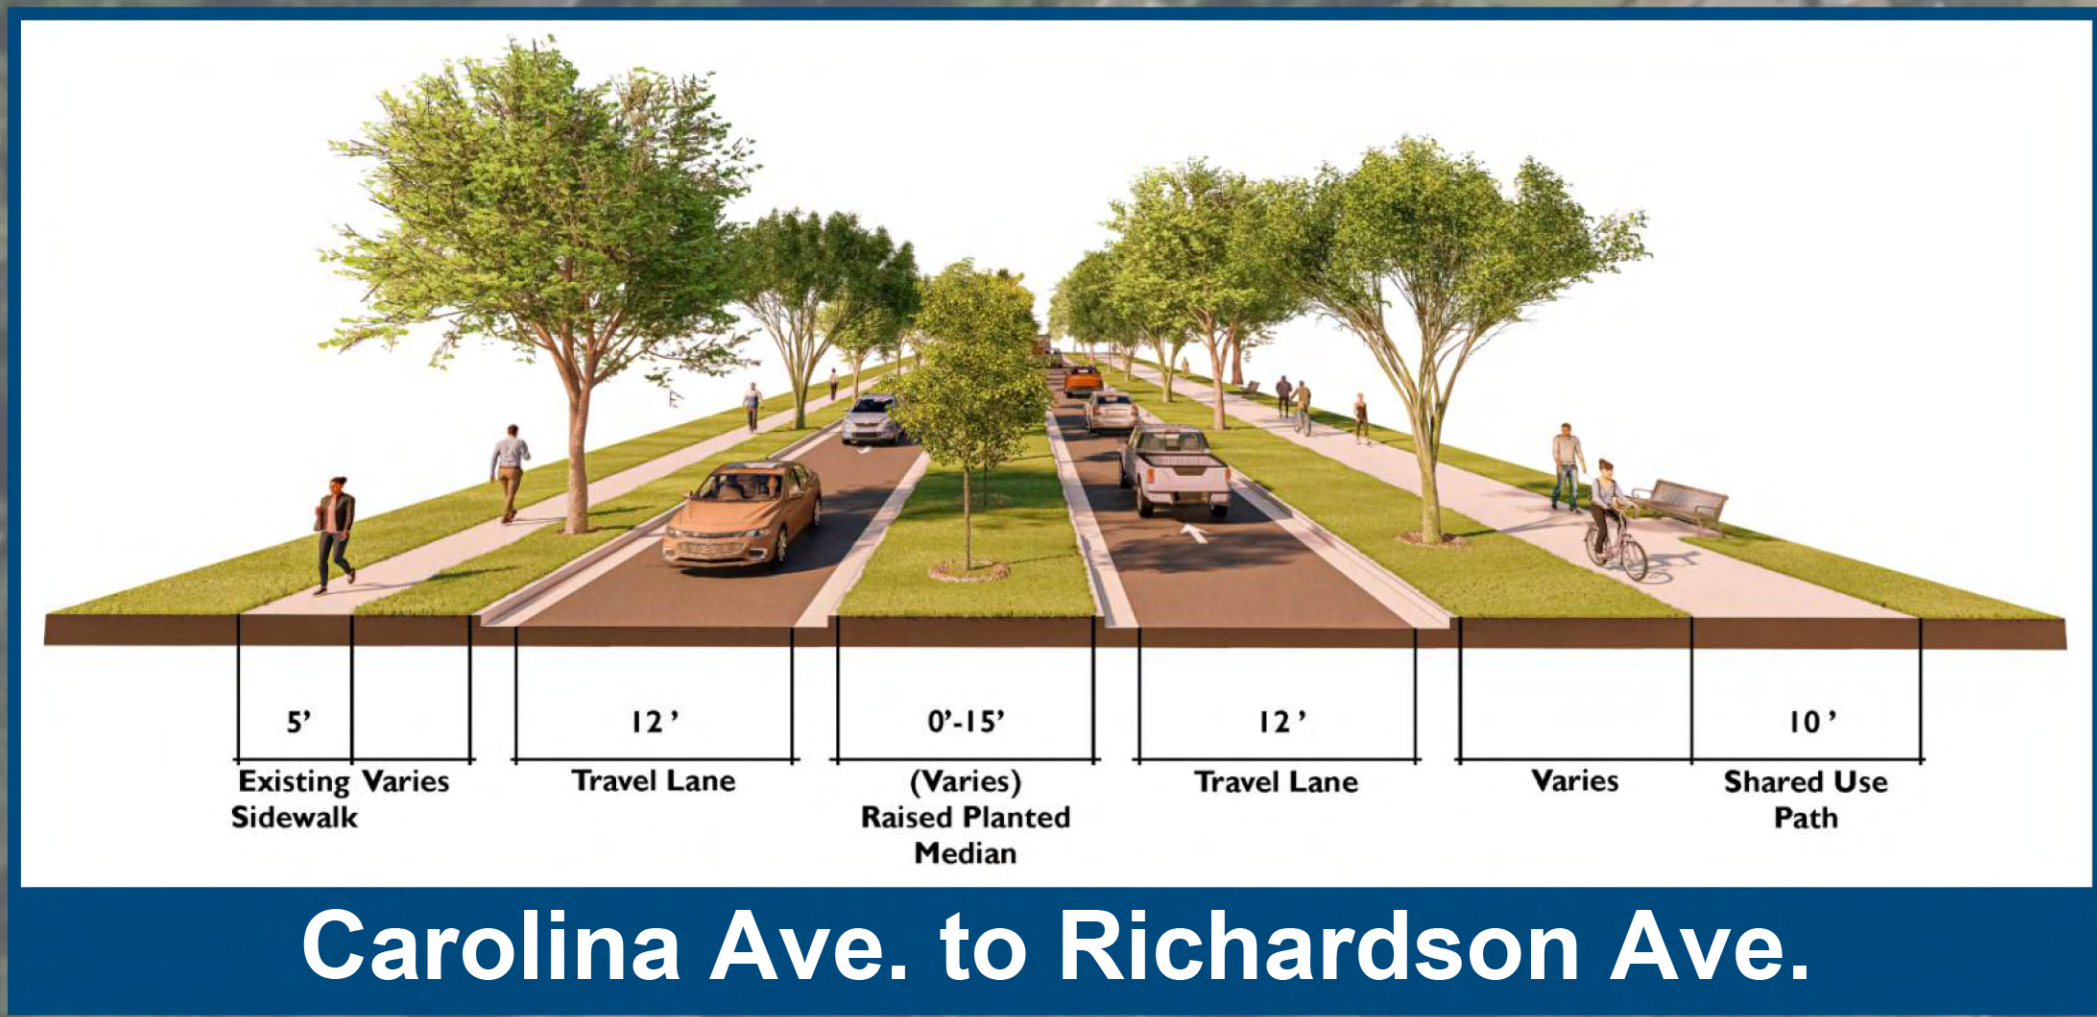

LEGEND	
	PROPOSED PAVEMENT
	CONCRETE MEDIAN
	PLANTED MEDIAN
	10' SHARED USE PATH
	5' SIDEWALK
	EXISTING SIDEWALK
	EXISTING RIGHT-OF-WAY
	POTENTIAL NEW RIGHT-OF-WAY
	PROPERTY LINE
	RESIDENTIAL BUILDINGS
	NON-RESIDENTIAL BUILDINGS
	TRAFFIC SIGNAL

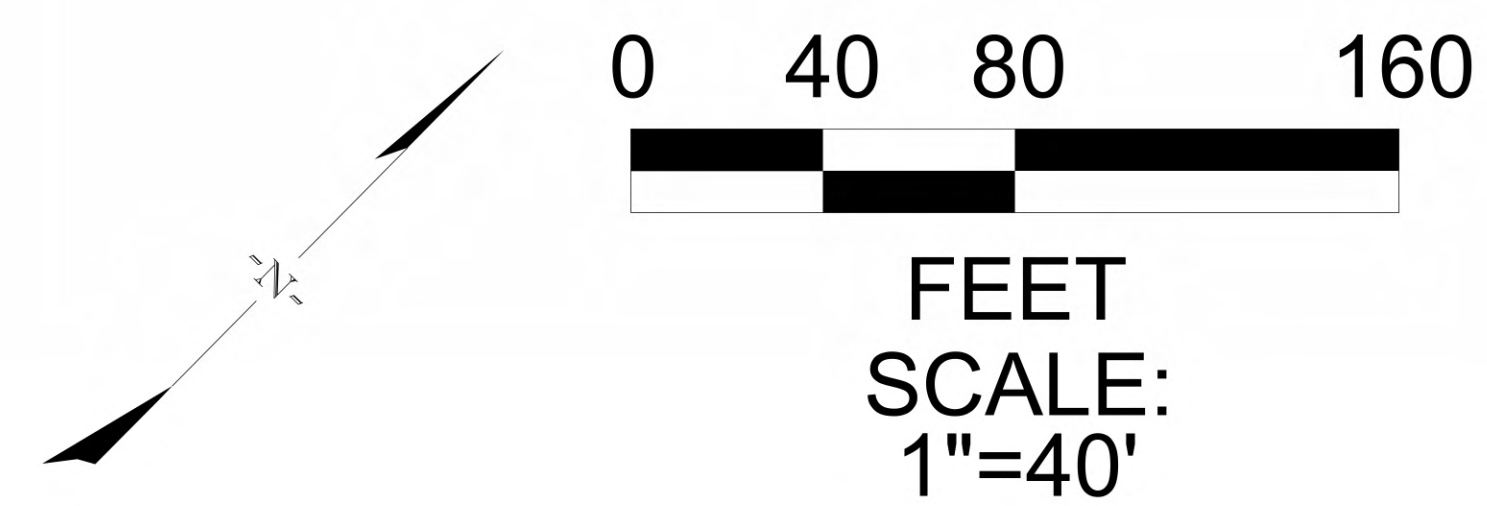


MAIN STREET IMPROVEMENTS
TOWN OF SUMMERVILLE
DORCHESTER COUNTY, SC

 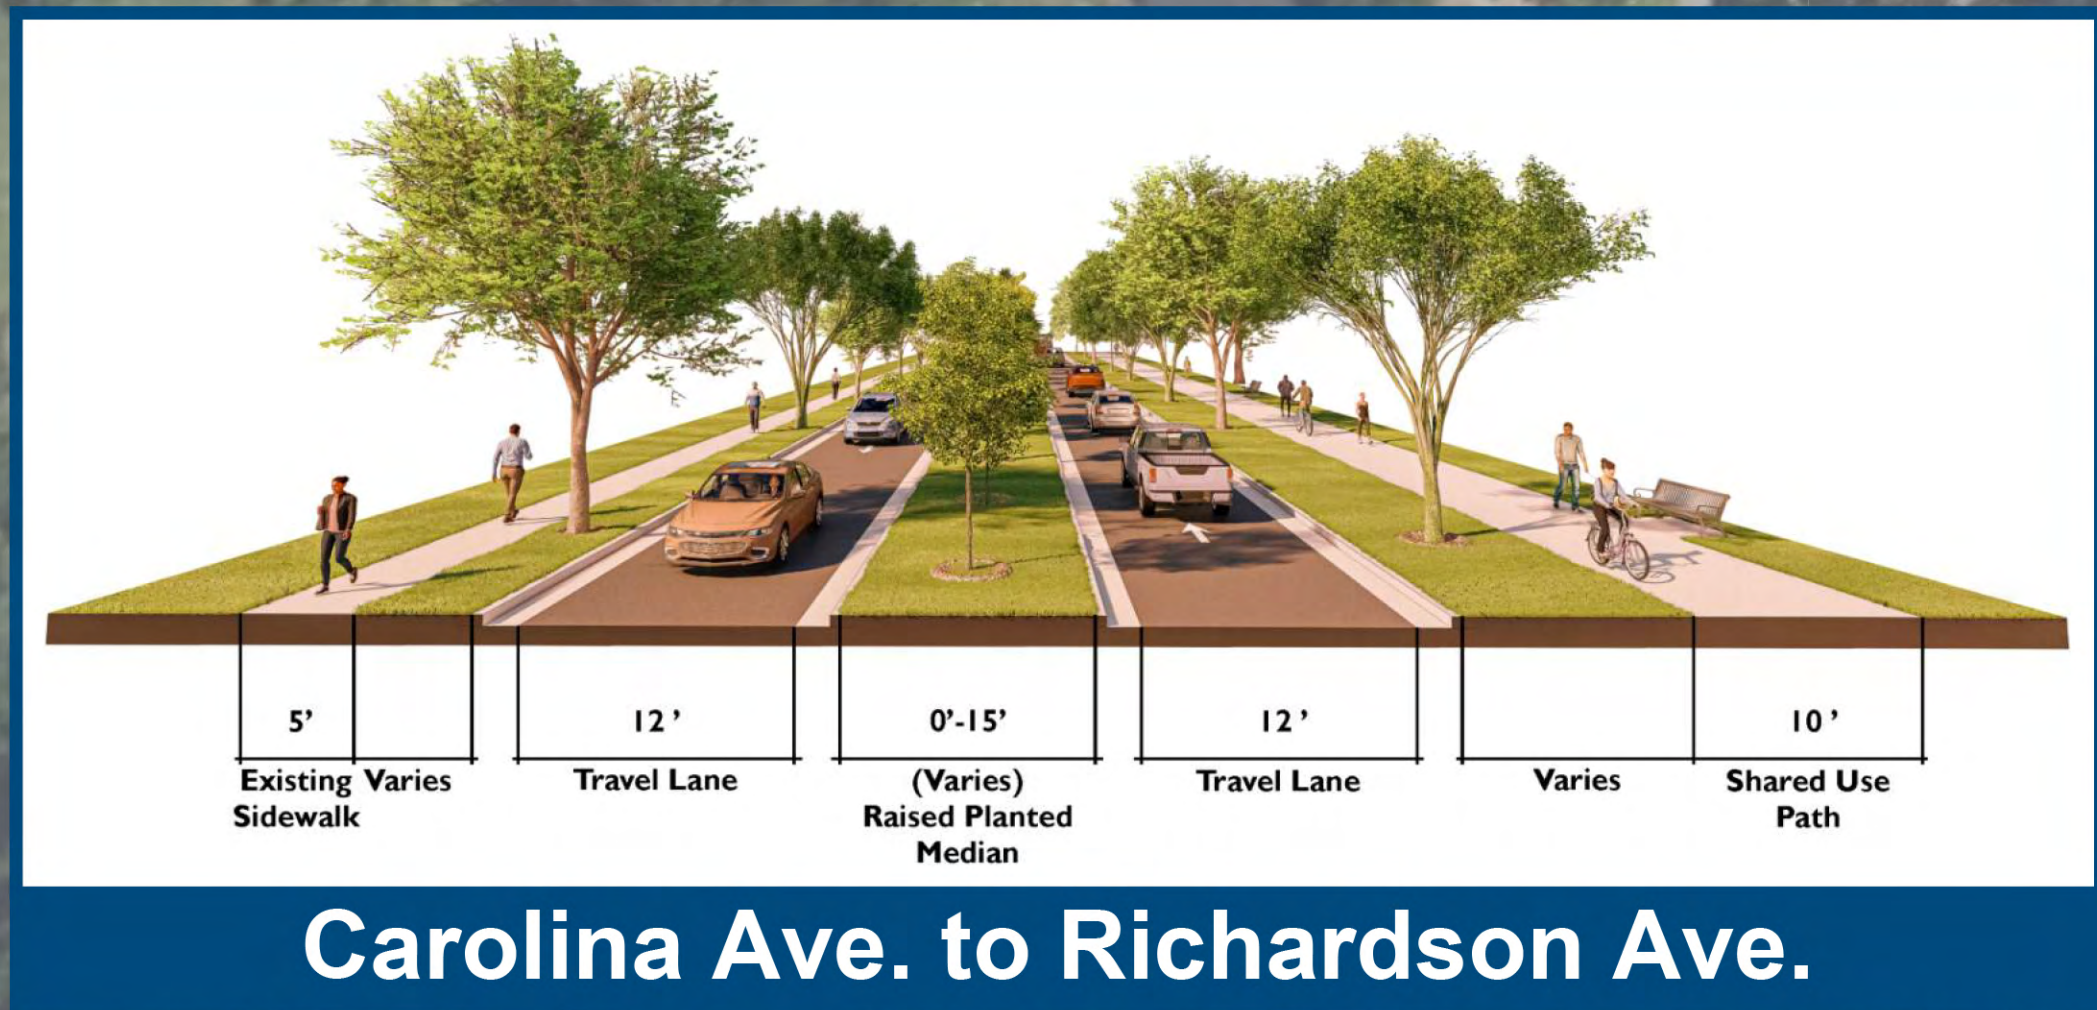



LEGEND

	PROPOSED PAVEMENT		EXISTING RIGHT-OF-WAY		TRAFFIC SIGNAL
	CONCRETE MEDIAN		POTENTIAL NEW RIGHT-OF-WAY		
	PLANTED MEDIAN		PROPERTY LINE		
	10' SHARED USE PATH		RESIDENTIAL BUILDINGS		
	5' SIDEWALK		NON-RESIDENTIAL BUILDINGS		
	EXISTING SIDEWALK				

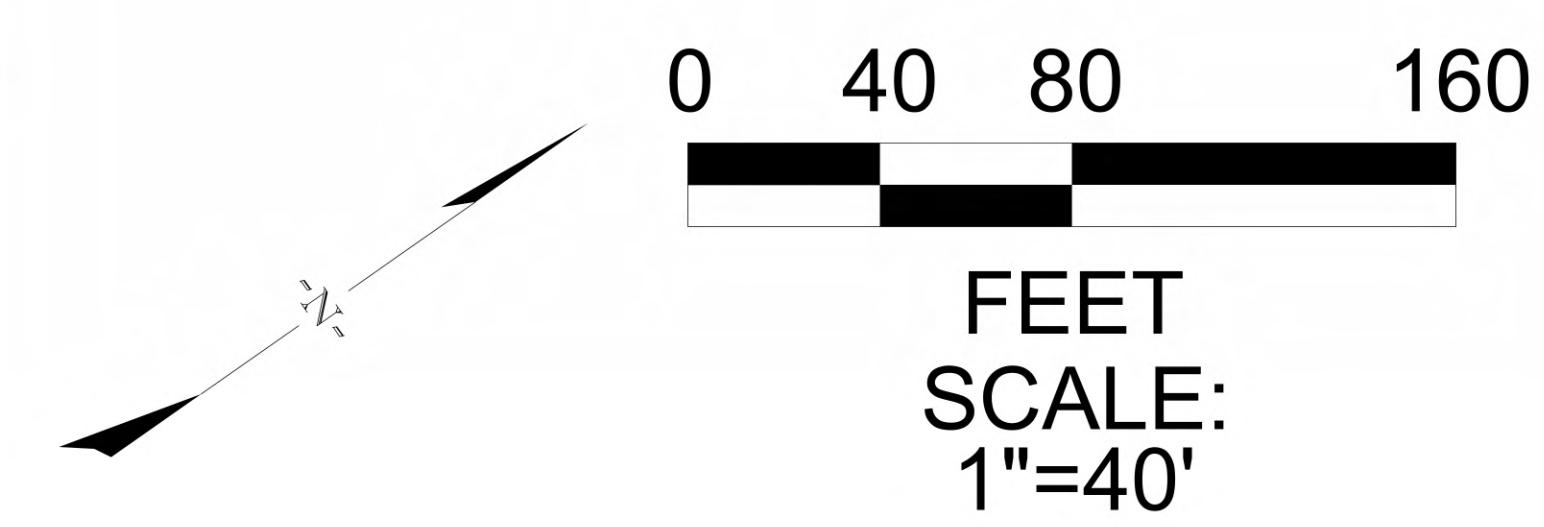

MAIN STREET IMPROVEMENTS
TOWN OF SUMMERVILLE
DORCHESTER COUNTY, SC

MATCHLINE SEE SHEET 2

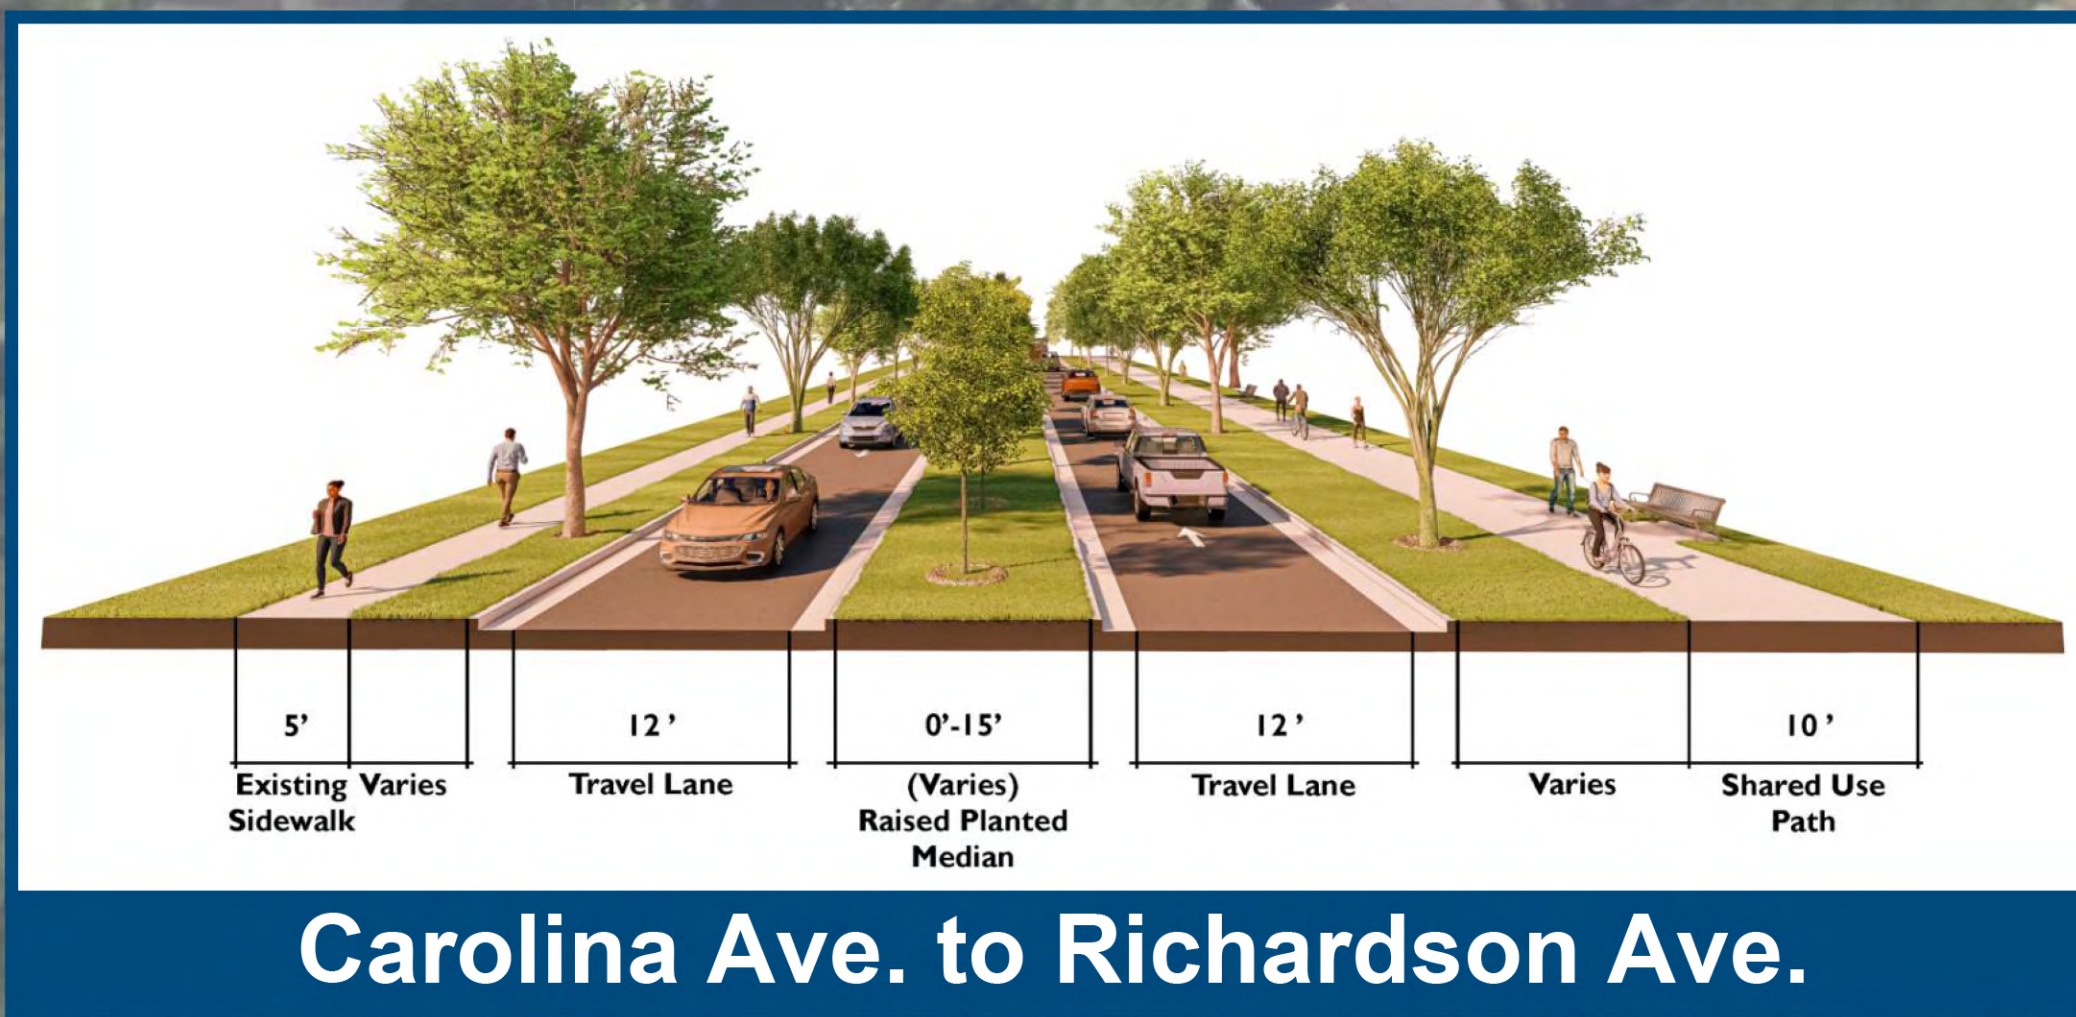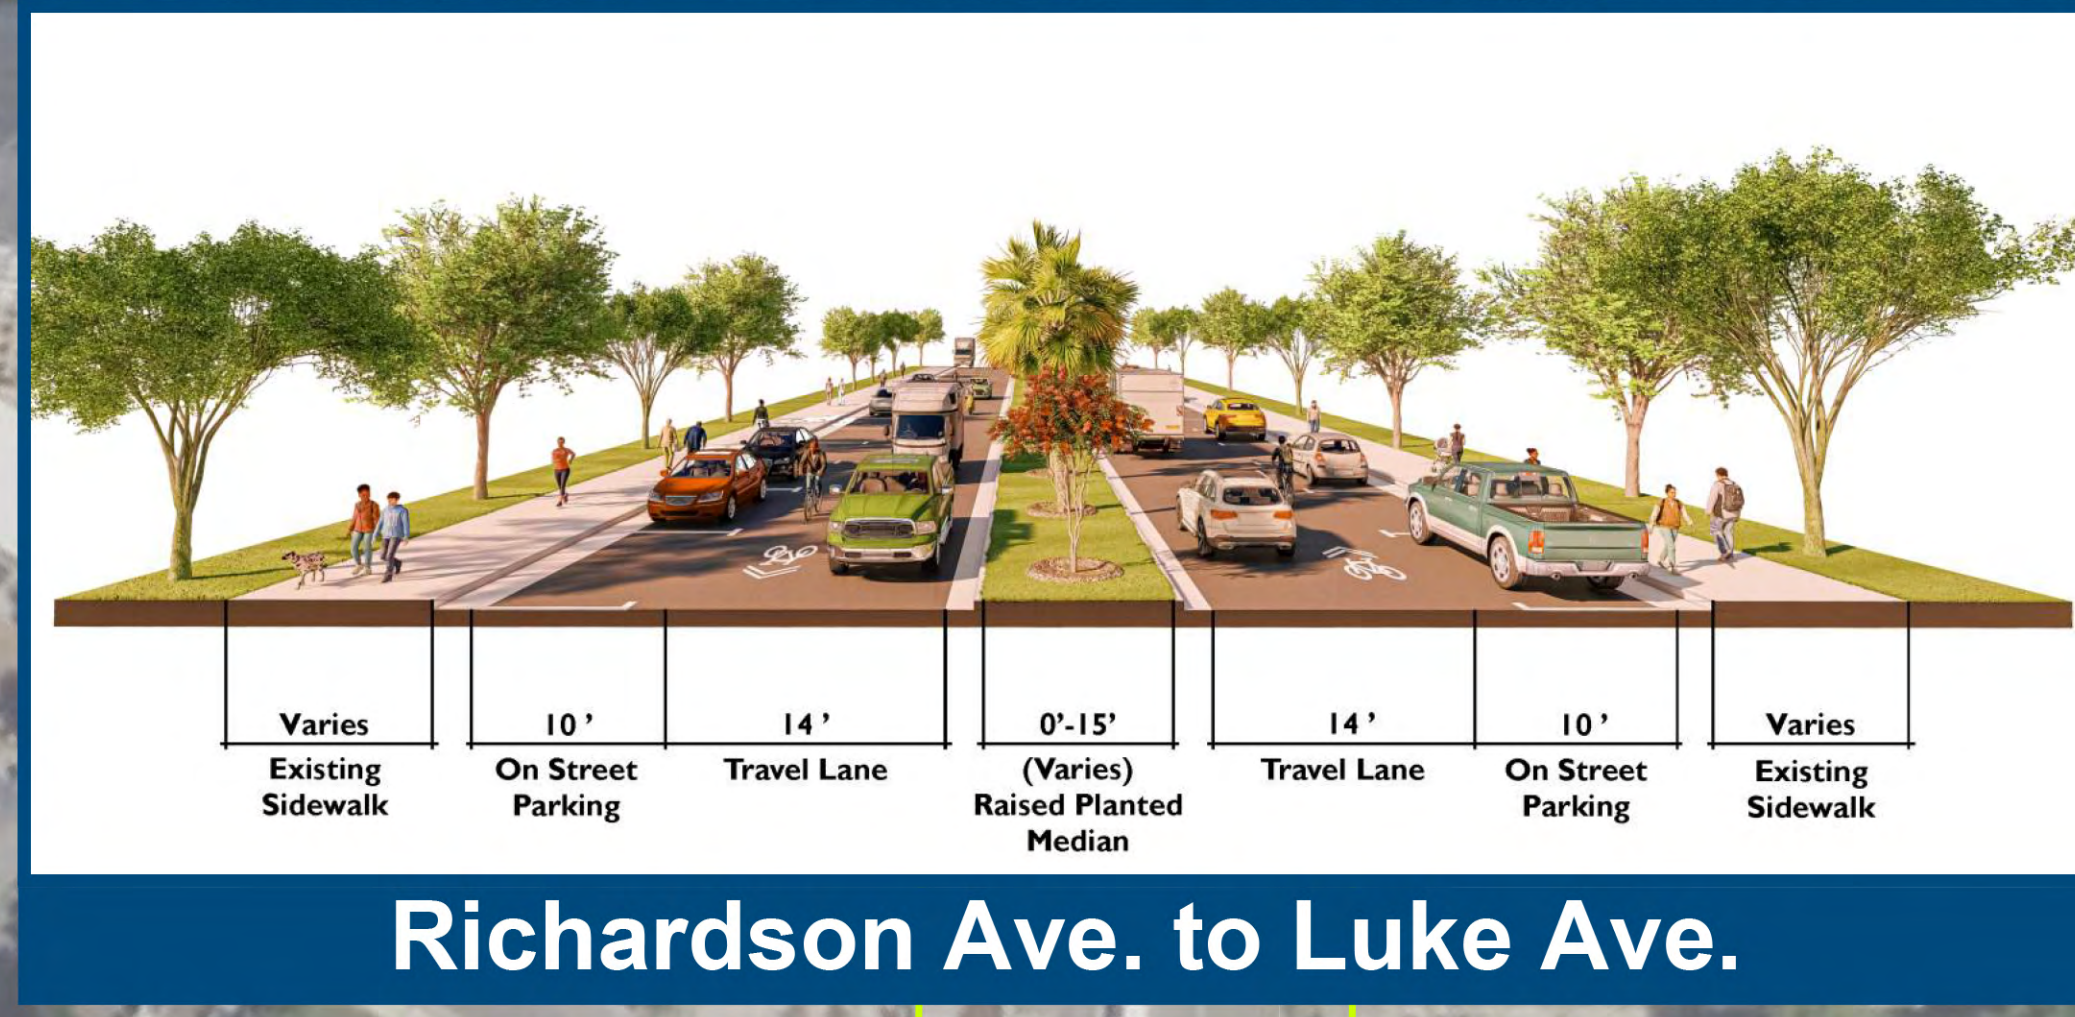

**DORCHESTER COUNTY
MAIN STREET
IMPROVEMENTS**


**TOWN OF
SUMMERVILLE
MAIN STREET
IMPROVEMENTS**




MATCHLINE SEE SHEET 4




LEGEND

 
	PROPOSED PAVEMENT		EXISTING RIGHT-OF-WAY		TRAFFIC SIGNAL
	CONCRETE MEDIAN		POTENTIAL NEW RIGHT-OF-WAY		
	PLANTED MEDIAN		PROPERTY LINE		
	10' SHARED USE PATH		RESIDENTIAL BUILDINGS		
	5' SIDEWALK		NON-RESIDENTIAL BUILDINGS		
	EXISTING SIDEWALK				

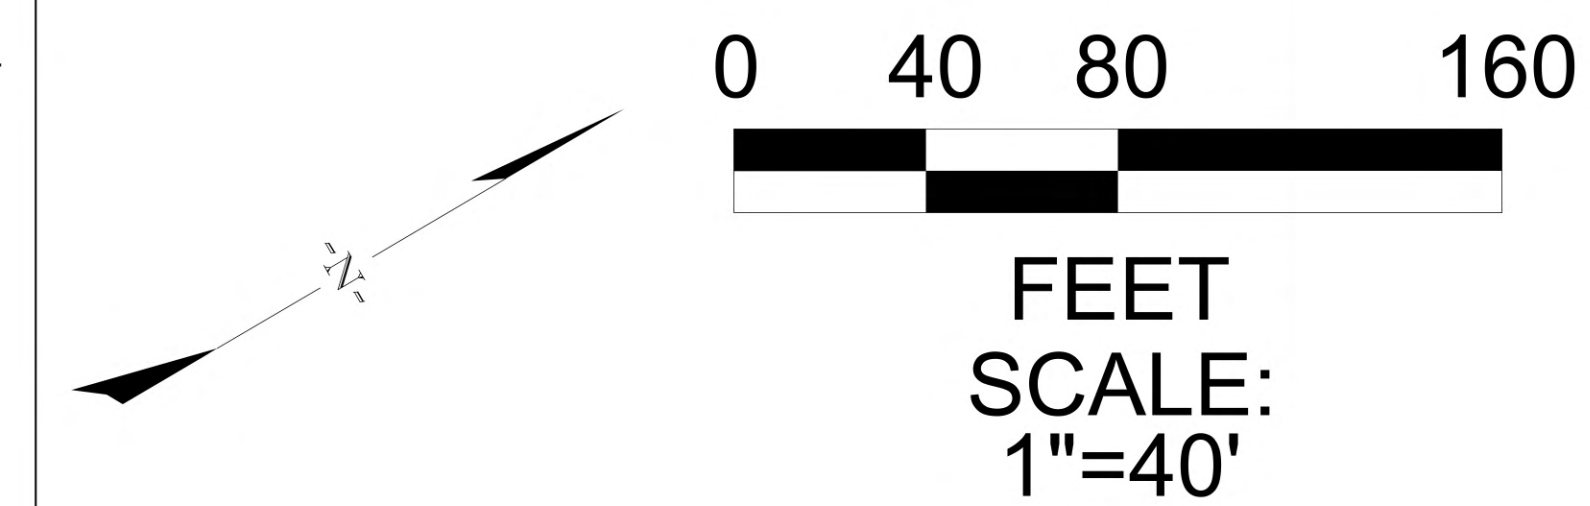

**MAIN STREET IMPROVEMENTS
TOWN OF SUMMERVILLE
DORCHESTER COUNTY, SC**

 


MATCHLINE SEE SHEET 3

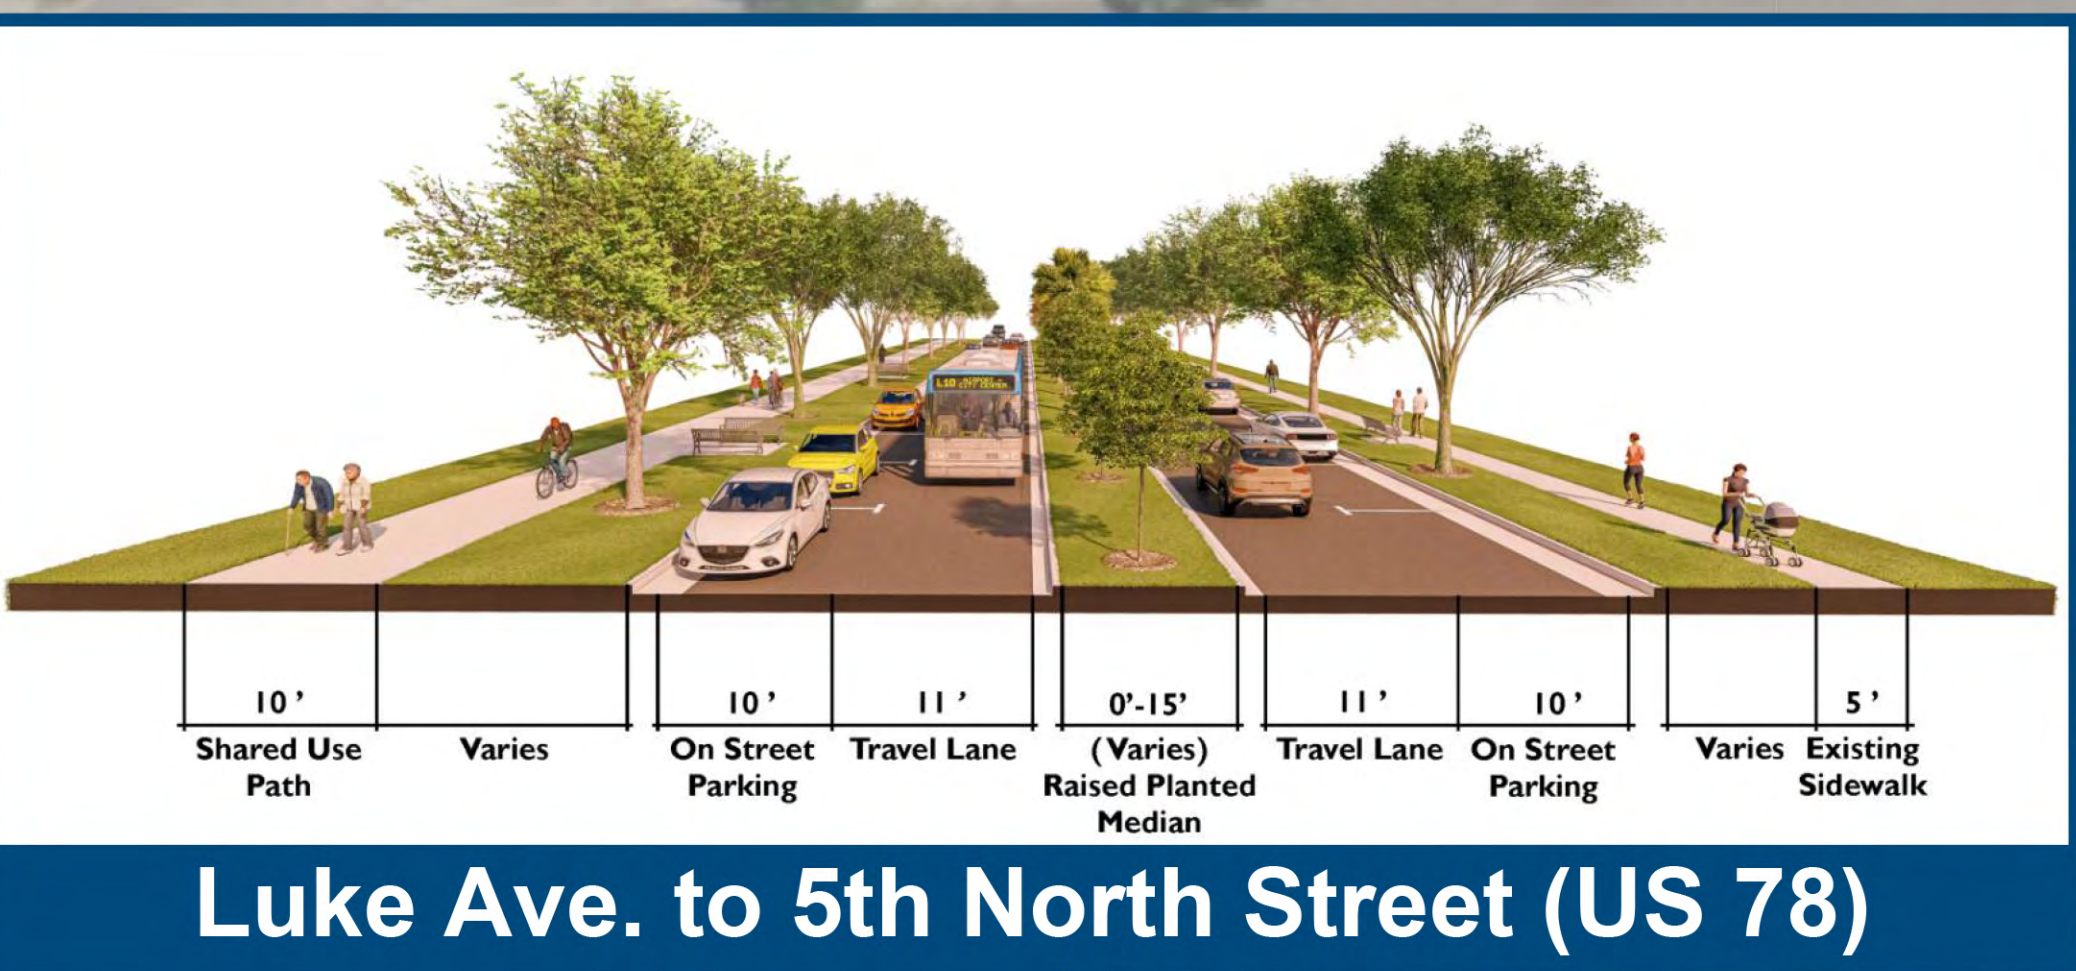

Our Path to Progress
Dorchester County Transportation Sales Tax Program

INFRASTRUCTURE
CONSULTING & ENGINEERING

LEGEND	
	PROPOSED PAVEMENT
	CONCRETE MEDIAN
	PLANTED MEDIAN
	10' SHARED USE PATH
	5' SIDEWALK
	EXISTING SIDEWALK
	EXISTING RIGHT-OF-WAY
	POTENTIAL NEW RIGHT-OF-WAY
	PROPERTY LINE
	RESIDENTIAL BUILDINGS
	NON-RESIDENTIAL BUILDINGS
	TRAFFIC SIGNAL

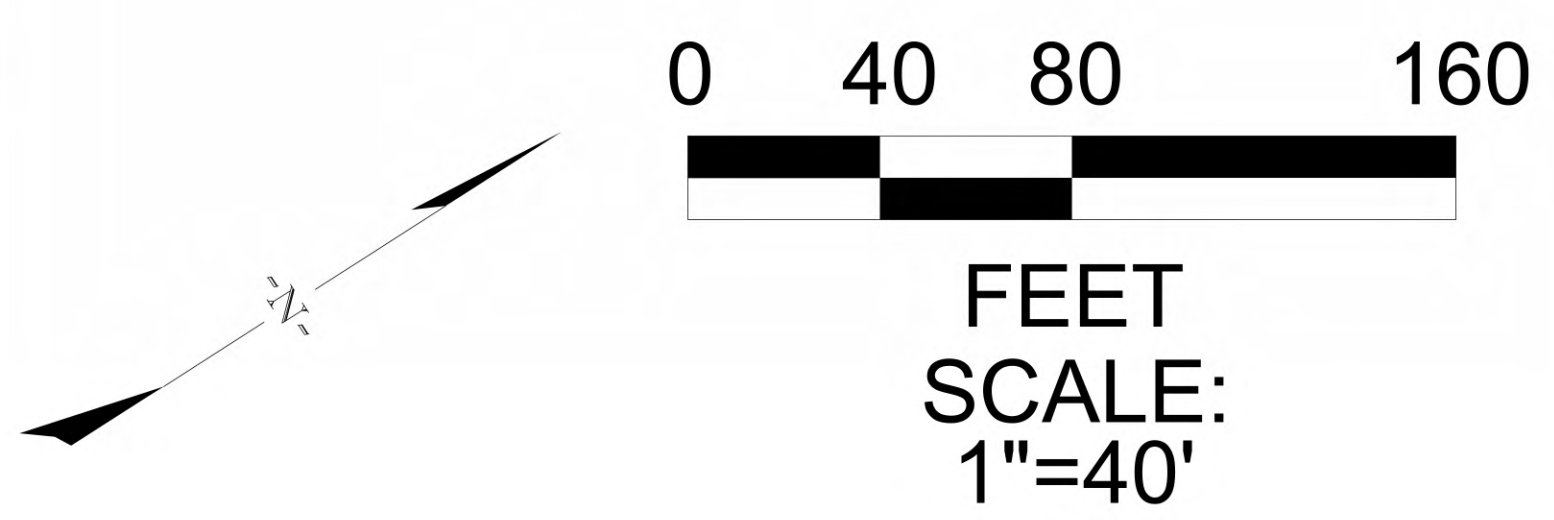

MAIN STREET IMPROVEMENTS
TOWN OF SUMMERVILLE
DORCHESTER COUNTY, SC