Dorchester Road Widening

Our Path to Prog
Dorchester County Transportation Sales Tax P

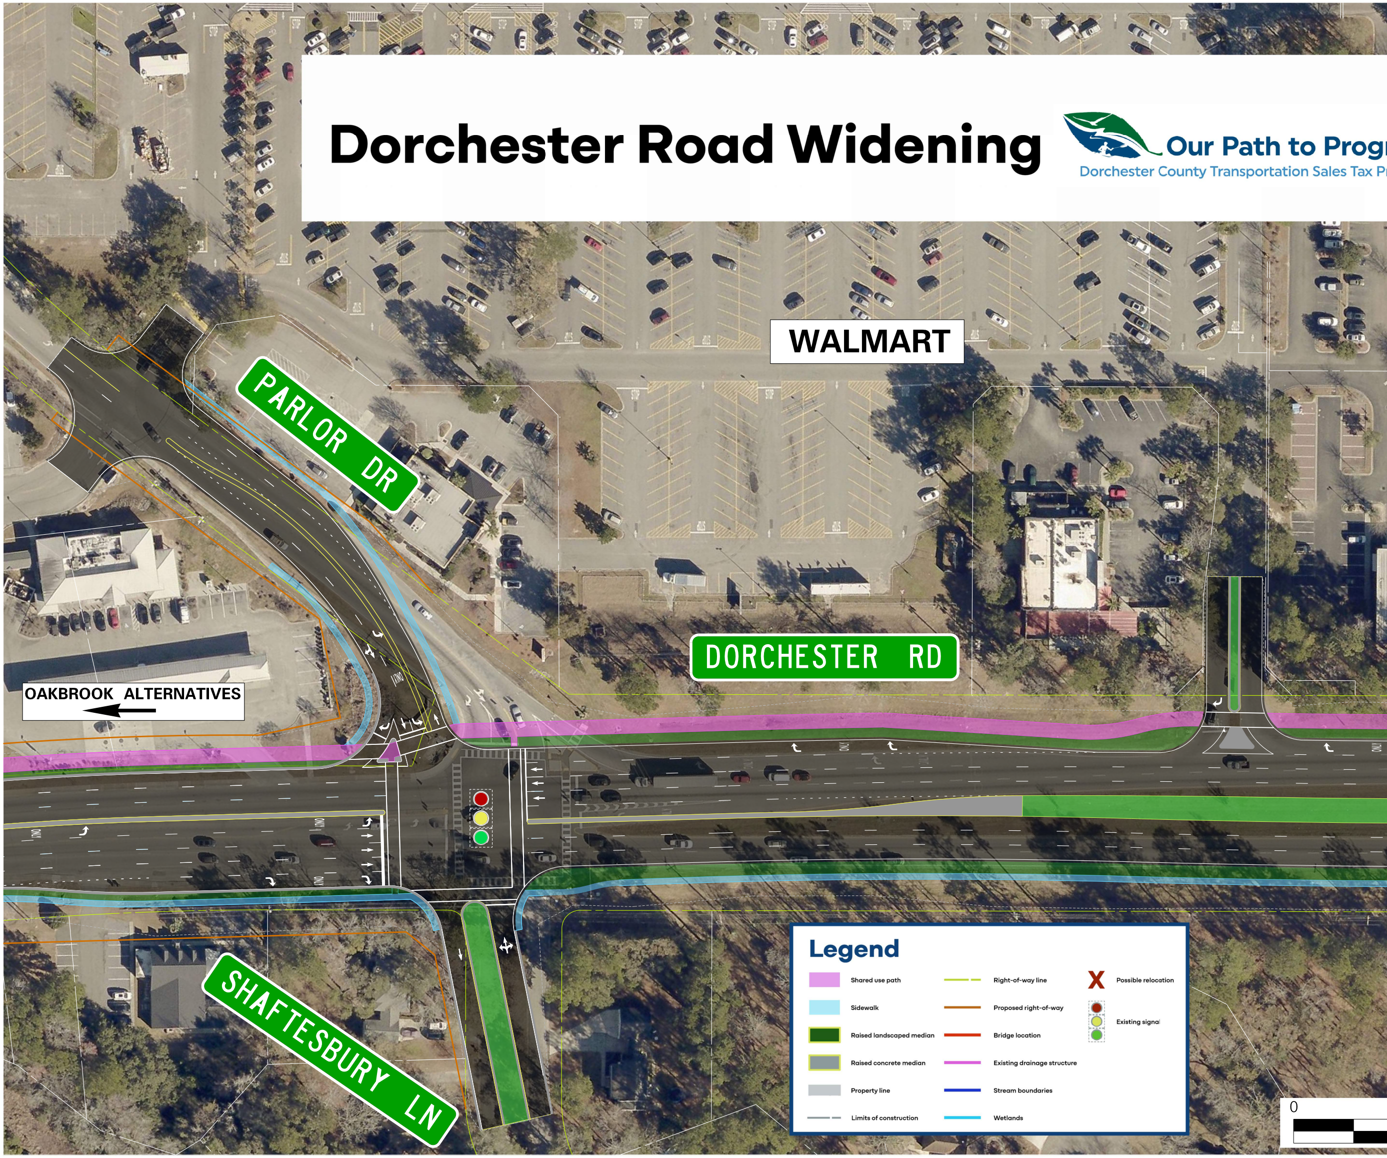
WALMART
PARLOR DR
DORCHESTER RD
OAKBROOK ALTERNATIVES
SHAFTESBURY LN
ONLY
Legend
Shared use path
Sidewalk
Raised landscaped median
Raised concrete median
Property line
Limits of construction
Right-of-way line
Proposed right-of-way
Bridge location
Existing drainage structure
Stream boundaries
Wetlands
Possible relocation
Existing signal
0

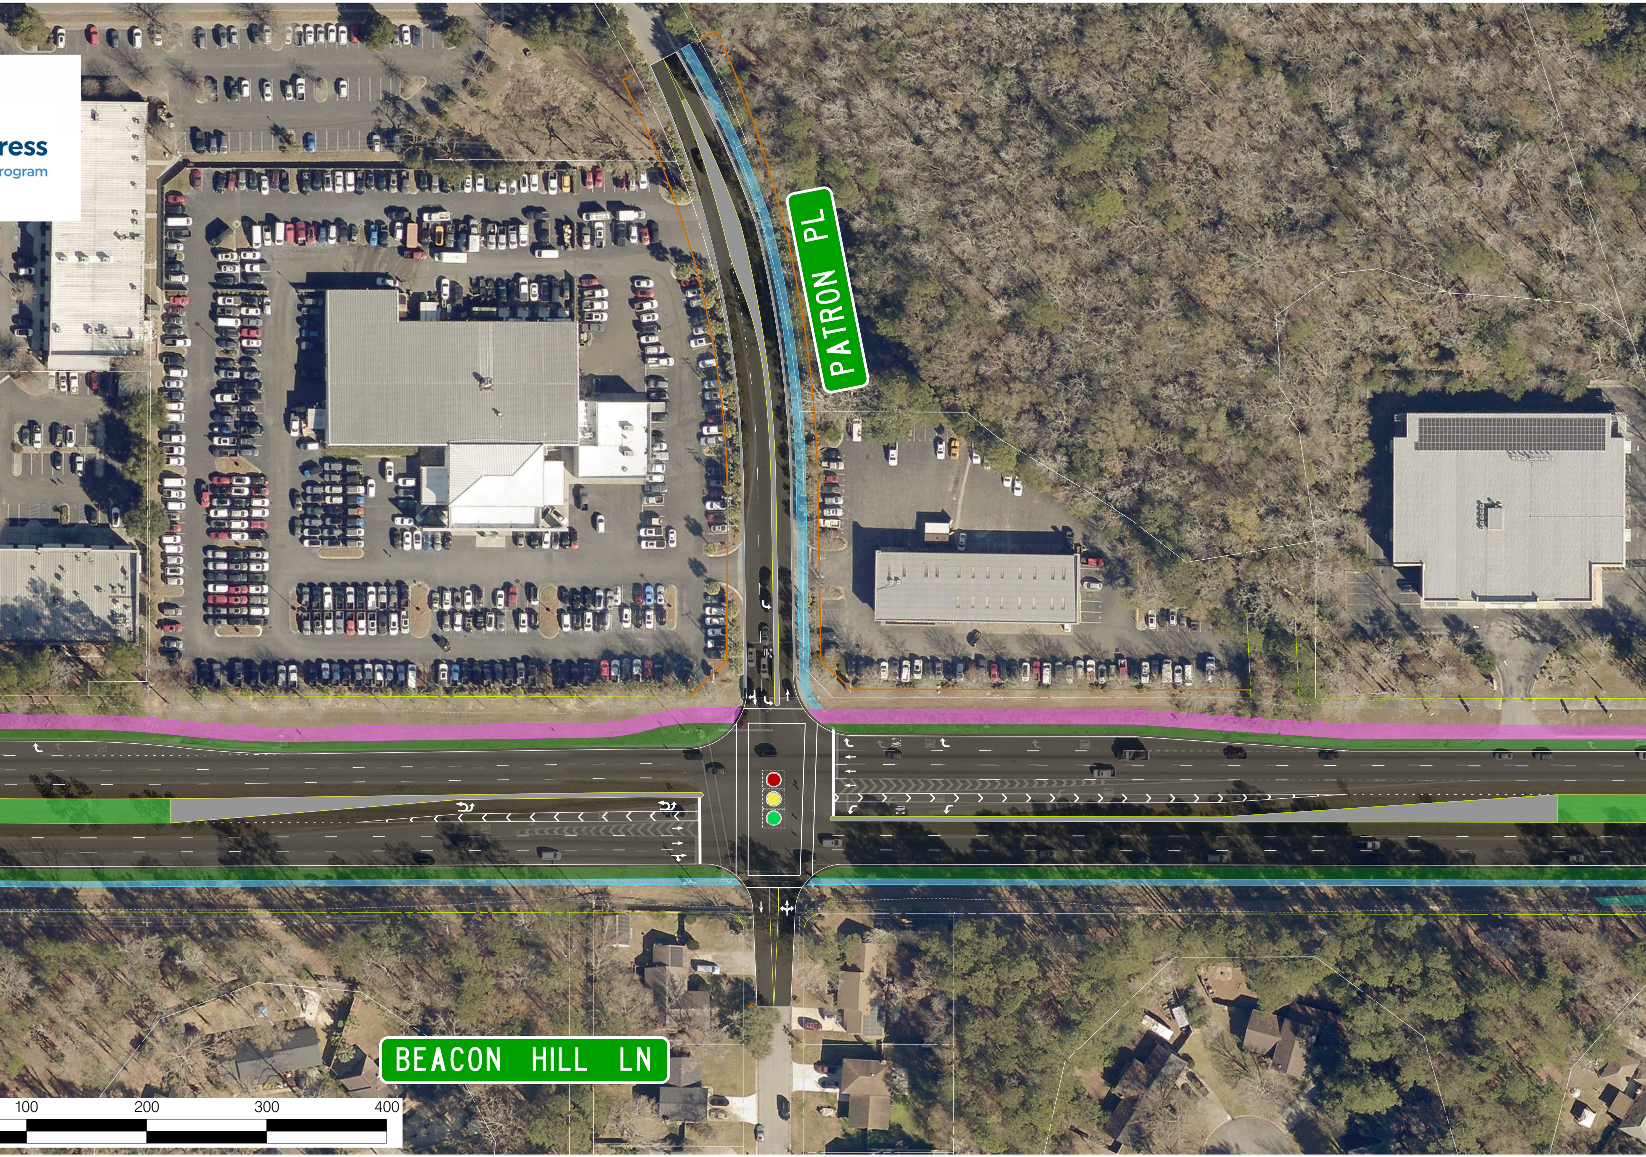
ress
rogram
PATRON PL
BEACON HILL LN
100
200
300
400

Dorchester Road Widening

Our Pat
Dorchester County Transpo

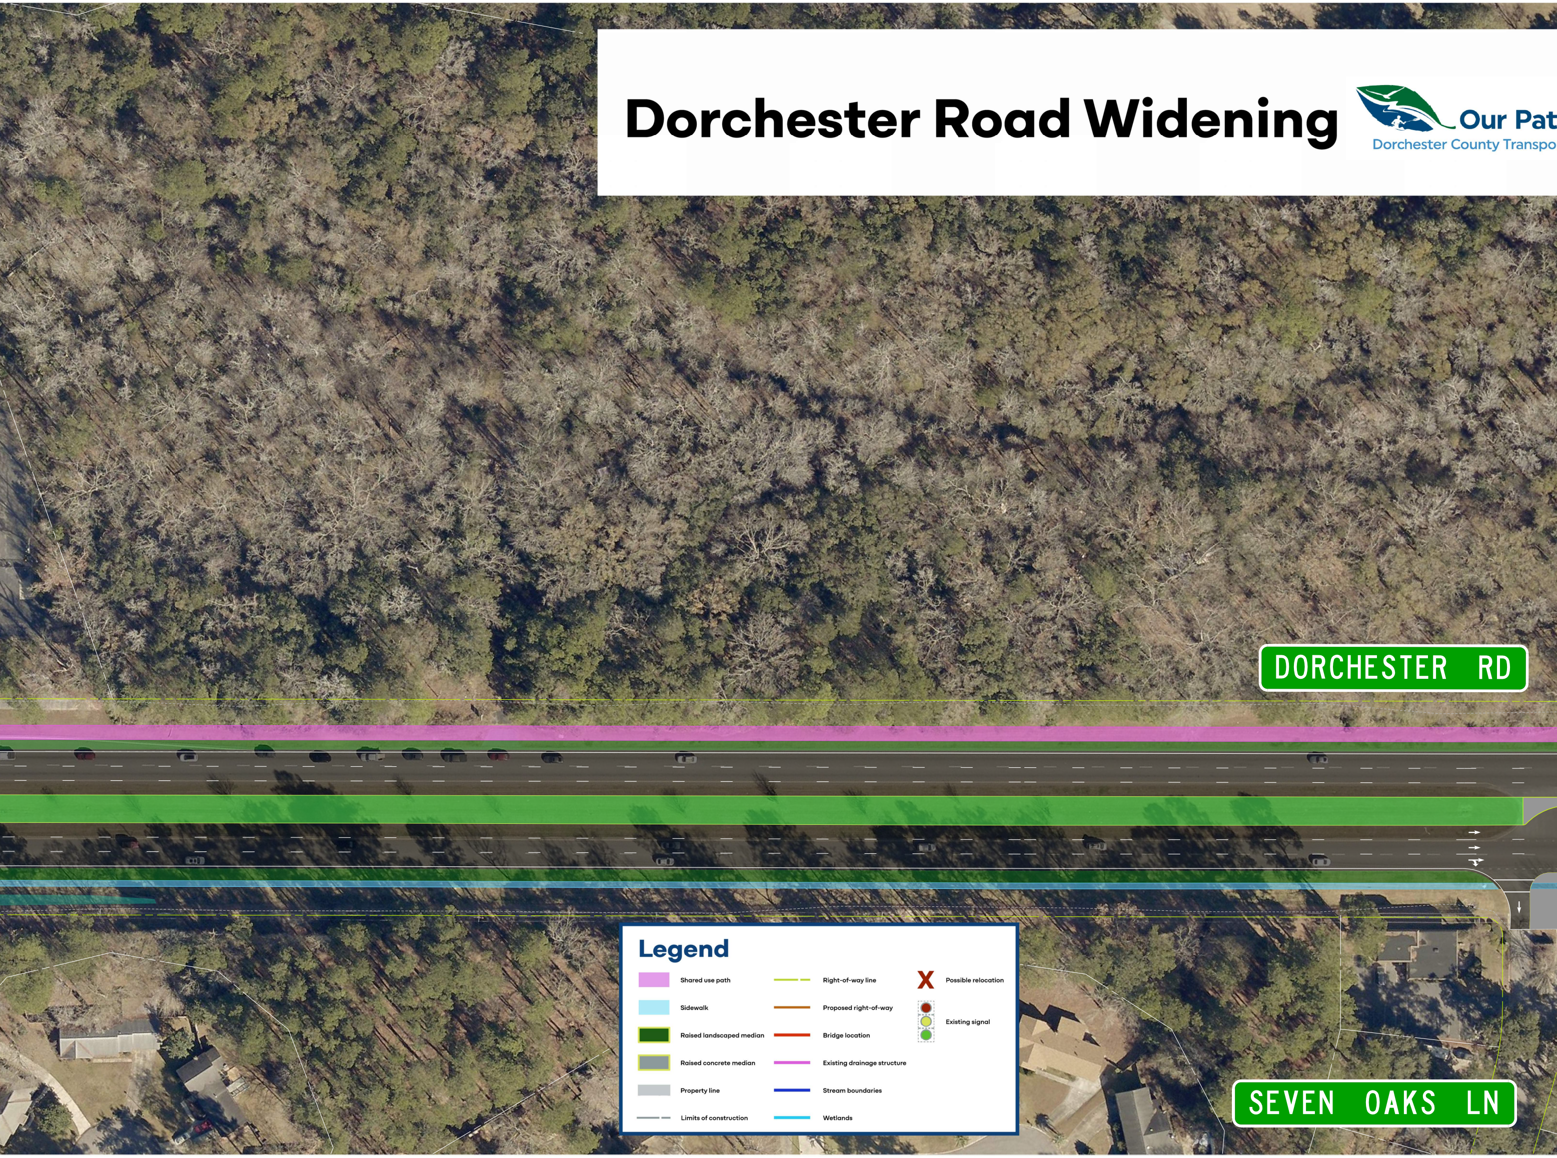
DORCHESTER RD
SEVEN OAKS LN
Legend
Shared use path
Sidewalk
Raised landscaped median
Raised concrete median
Property line
Limits of construction
Right-of-way line
Proposed right-of-way
Bridge location
Existing drainage structure
Stream boundaries
Wetlands
Possible relocation
Existing signal

h to Progress
rtation Sales Tax Program

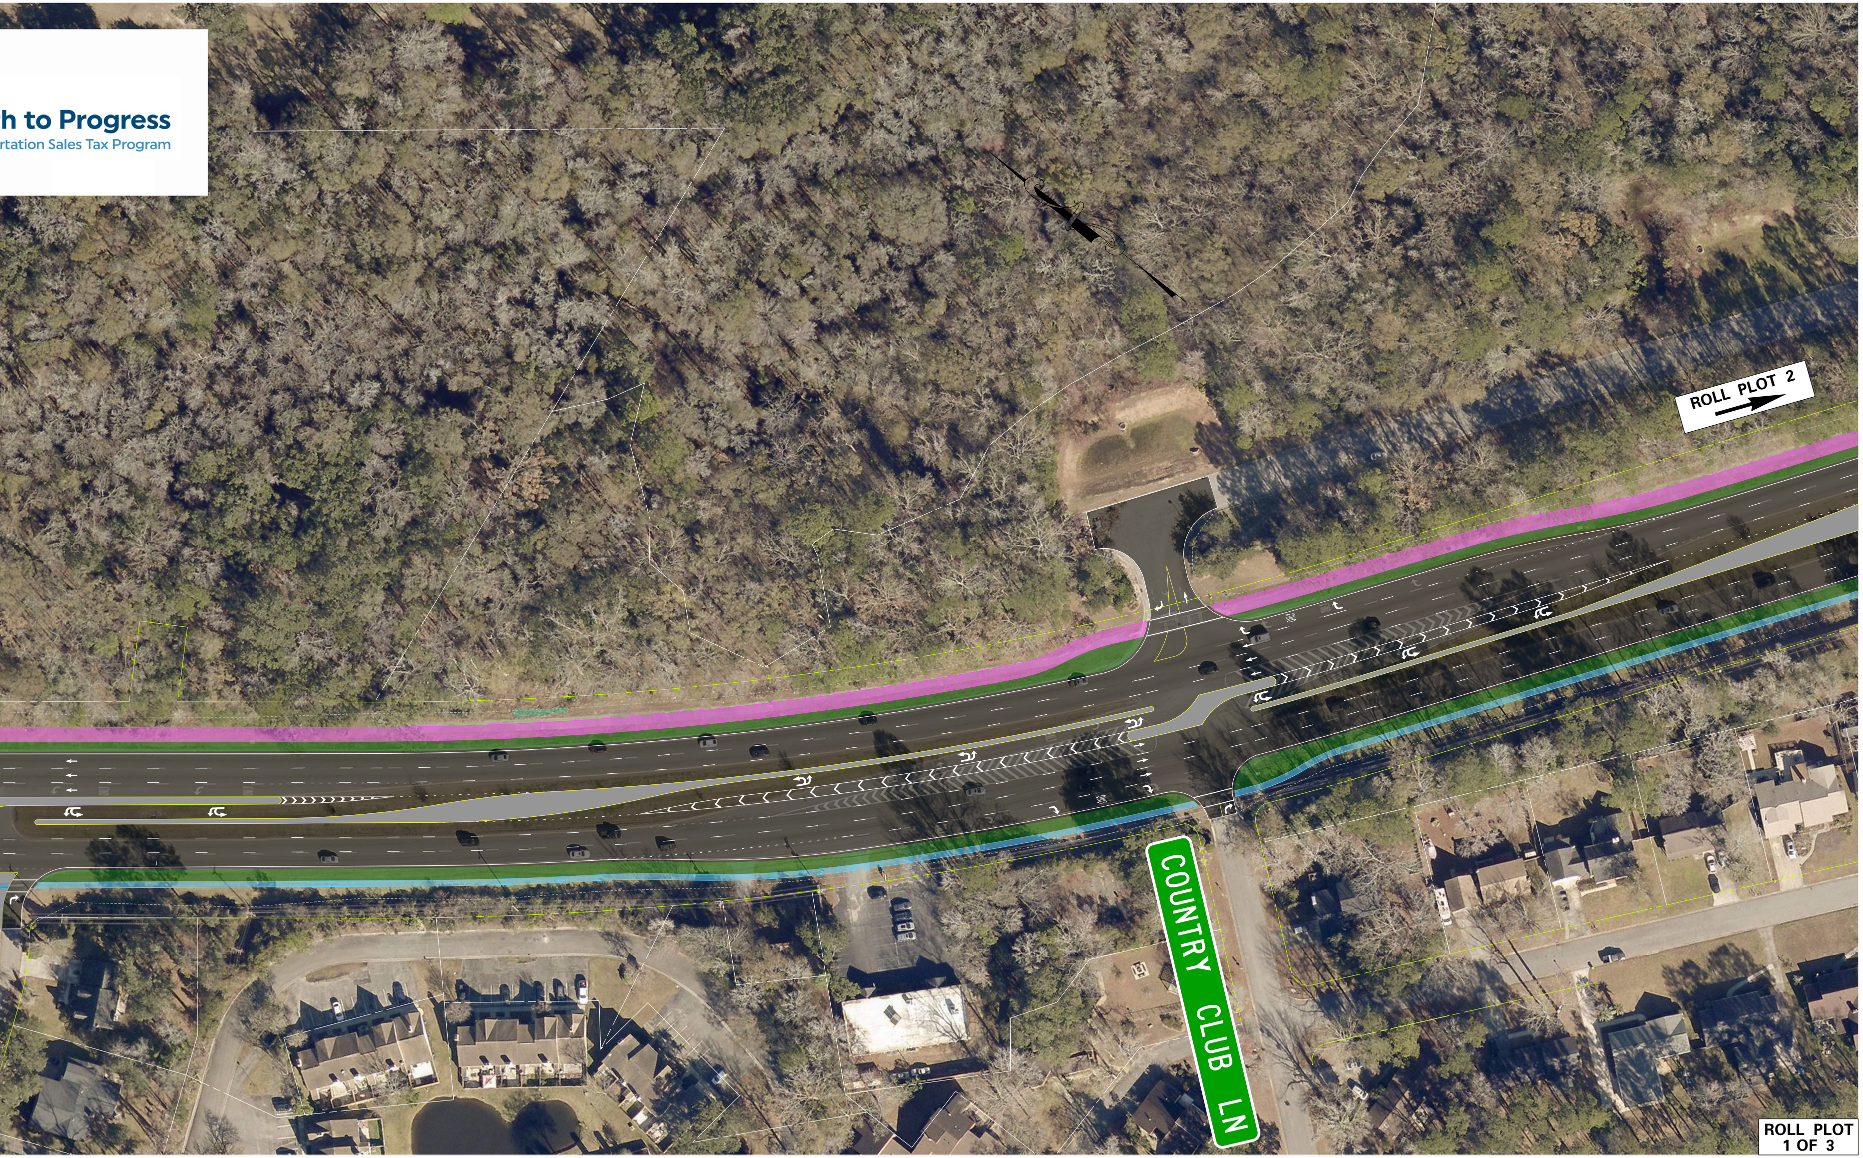
ROLL PLOT 2
COUNTRY CLUB LN

ROLL PLOT
1 OF 3